SHEET NO. ____ OF ____

PSP MATRIX SFC RAINSCREEN EXTERNAL CORNER PANEL
SPECIFICATION SHEET/ORDER FORM

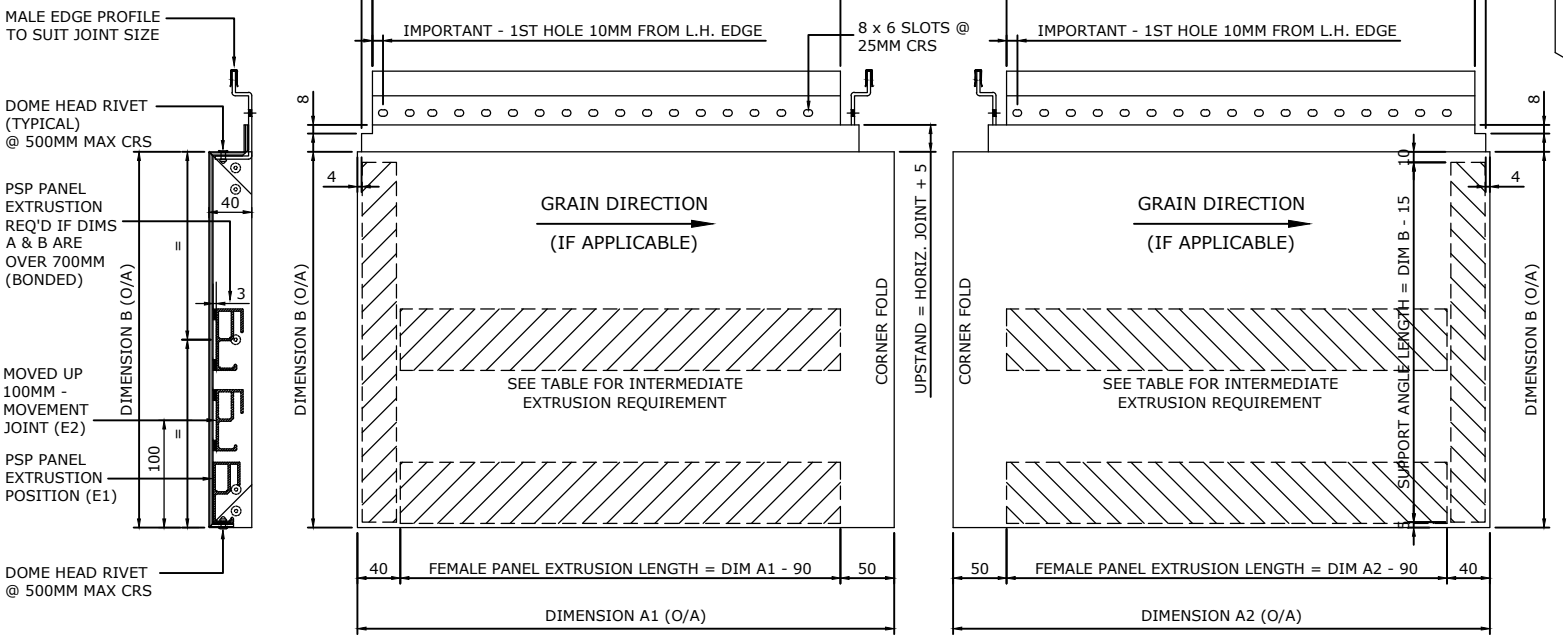

SECTION

ELEVATION ON PANEL FACE A1

ELEVATION ON PANEL FACE A2

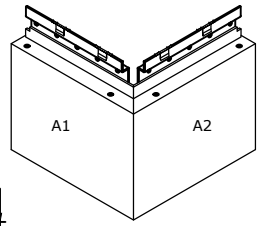

ISOMETRIC VIEW OF PANEL

All Saints Industrial Estate
Shildon
County Durham
DL4 2RD www.pspuk.com

Tel:- 00 44 (0) 1388 770490
Fax:- 00 44 (0) 1388 778068
Email:- design@pspuk.com

CLIENT:	
PROJECT:	
DATE:	
CLIENT REF:	
PSP REF:	

PANEL OUTER SKIN:	
MATERIAL:	
GAUGE:	
COLOUR:	

GUIDE TO INTERMEDIATE EXTRUSION REQUIREMENT

	PANEL FACE LENGTH UP TO 700MM	PANEL FACE LENGTH 701MM-3920MM
PANEL HEIGHT UP TO 700MM	NOT REQUIRED	NOT REQUIRED
PANEL HEIGHT 701MM-1400MM	NOT REQUIRED	REQUIRED

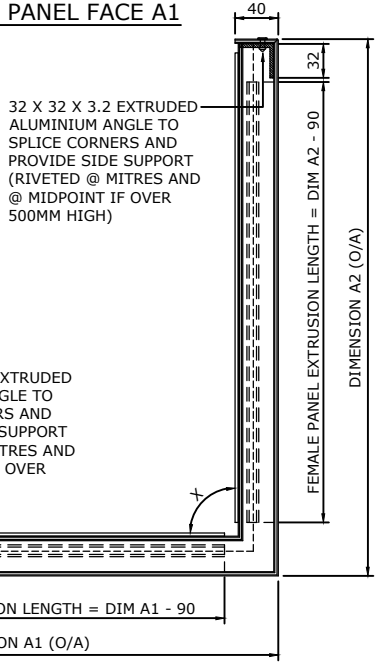

PLAN SECTION THROUGH PANEL

NOTES

BASED ON 20MM JOINTS, MAXIMUM MATRIX SFC PANEL SIZES ARE 3920MM (A1 + A2) x 1400MM (B). THIS IS DUE TO MAXIMUM FLAT SHEET SIZE OF 4000MM x 1500MM. INSTALLER TO DETERMINE HANDLING LIMITATIONS.

PANEL SIZES GIVEN ARE FACE SIZES NOT MODULE SIZES.

HORIZONTAL JOINT SIZE:	
VERTICAL JOINT SIZE:	

PANEL REF:	PANEL FACE LENGTH (A1):	PANEL FACE LENGTH (A2):	PANEL FACE HEIGHT (B):	INTERMEDIATE EXTRUSION REQ'D (A1):	INTERMEDIATE EXTRUSION REQ'D (A2):	ANGLE (X):	5MM NOTCH REQ'D (Y/N):	PANEL EXTR. (E1) REQ'D (Y/N):	PANEL EXTR. (E2) REQ'D (Y/N):	NO. REQ'D: